NOTE: THIS PLAN IS A SAMPLE ONLY. A SITE SPECIFIC PLAN MUST BE PREPARED FOR EACH BUILDING SITE.

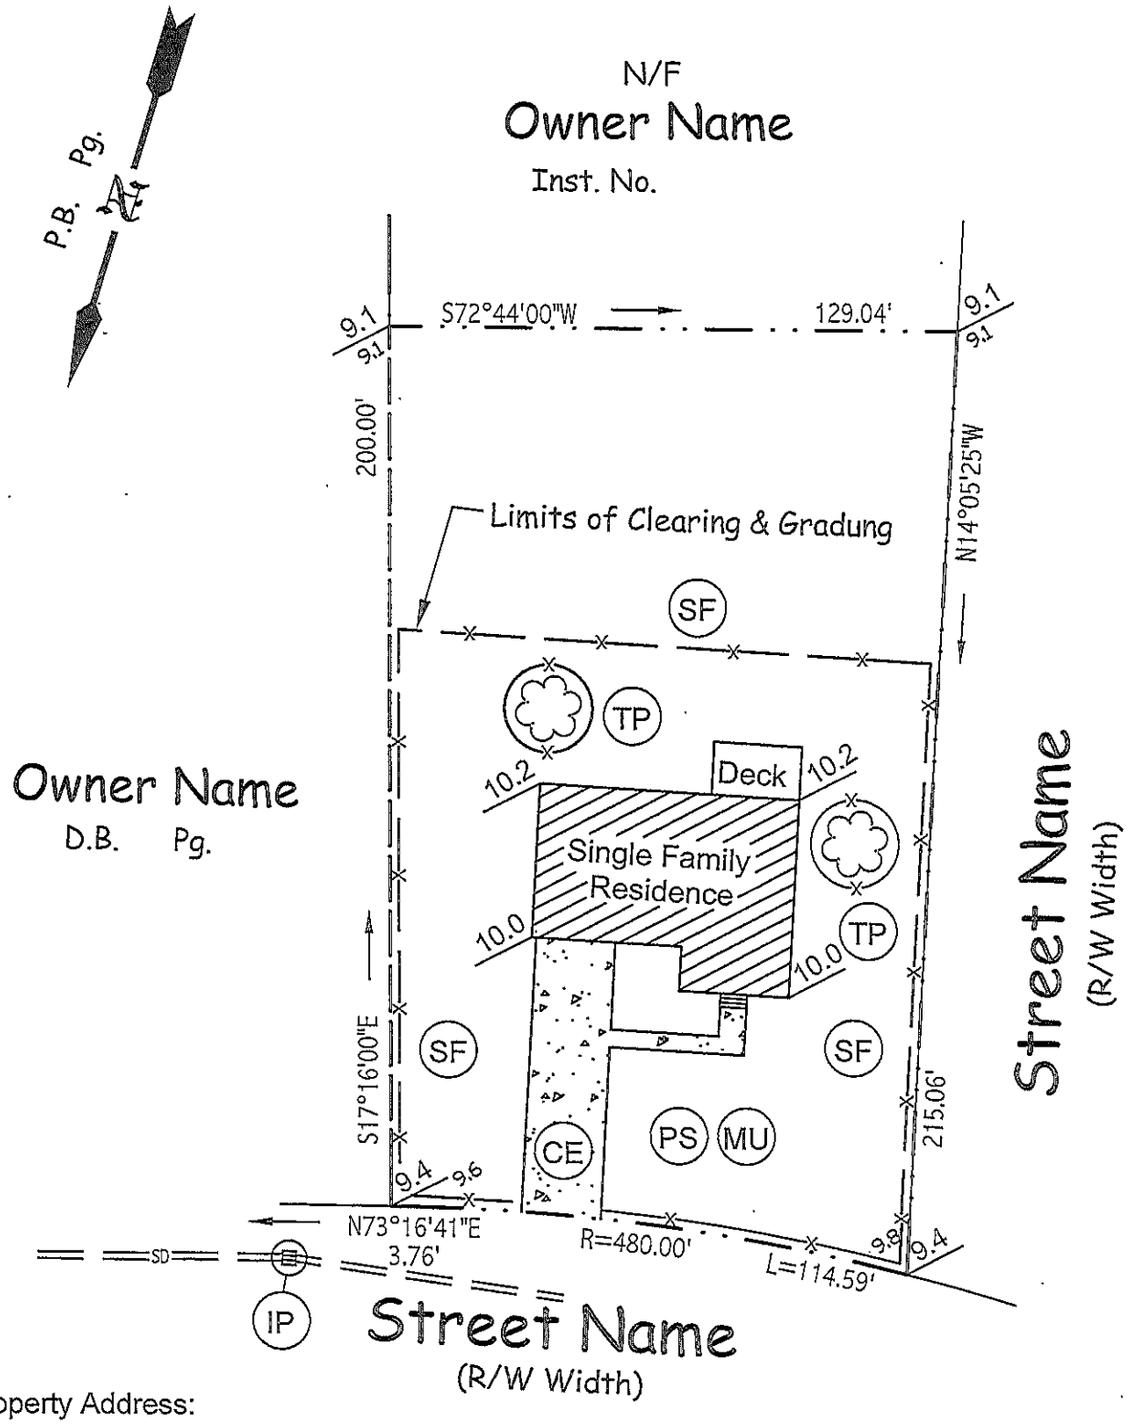

Property Address:

Area of Land Disturbance = +/- s.f.

LEGEND

10.0	Existing Elevation
10.0	Proposed Elevation
CE	Construction Entrance (VEC 3.02)
IP	Inlet Protection (VEC 3.07)
MU	Mulching (VEC 3.35)
PS	Permanent Seeding (VEC 3.32)
SF	Silt Fence (VEC 3.05)
TP	Tree Protection (VEC 3.38)

SCALE 1" =

All erosion and sediment control practices will be constructed and maintained according to minimum standards and specifications of the Virginia Erosion and Sediment Control Handbook, latest revision.

S A M P L E

Hampton City Standard Erosion & Sediment Control Plan

City of Hampton, Virginia

DATE:

SCALE: 1" =

SHEET OF